A1

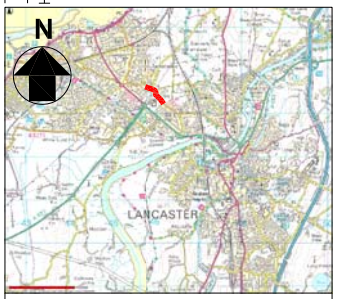

LOCATION PLAN - NOT TO SCALE

Appendix A

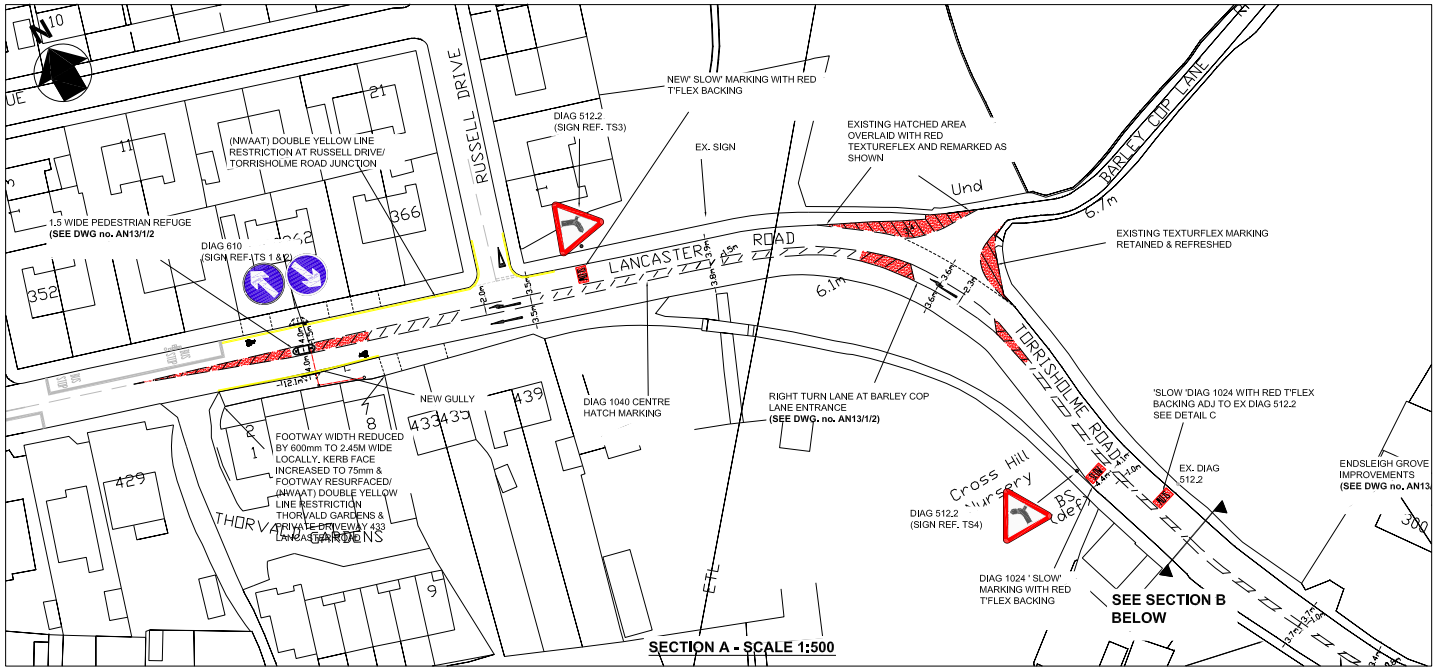

SECTION A - SCALE 1:500

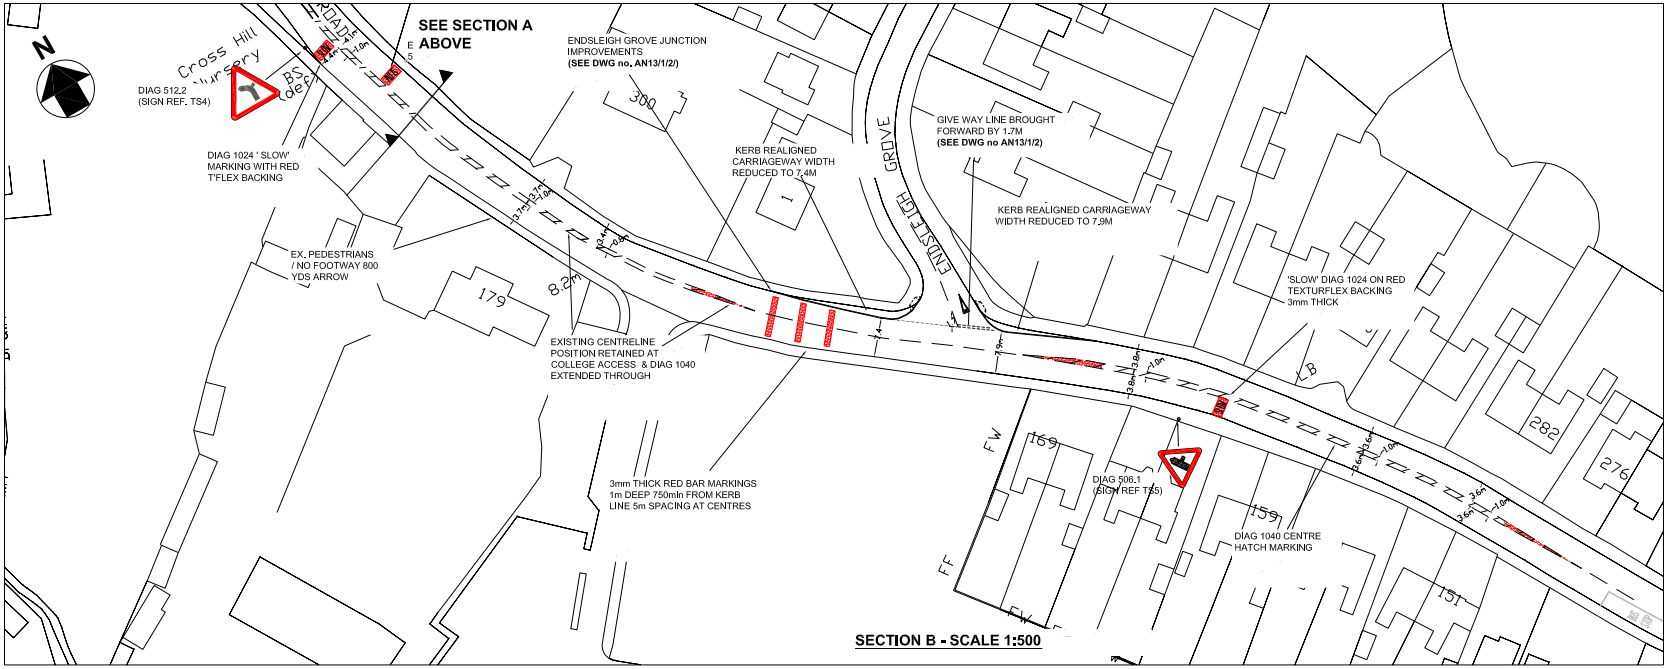

SECTION B - SCALE 1:500

NOTES

1/ REFER TO 'THE TRAFFIC SIGNS AND GENERAL DIRECTIONS 2002' & TRAFFIC SIGNS MANUAL FOR SIGNAGE AND ROAD MARKING DETAILS

2/ MINIMUM HEIGHT OF ALL POLE MOUNTED SIGNS TO BE 2300

3/ ALL DIMENSIONS ARE IN MILLIMETRES UNLESS STATED OTHERWISE

4/ THE SETTING OUT OF SIGNS AND TRAFFIC CALMING FEATURES IS TO BE APPROVED BY THE ENGINEER PRIOR TO COMMENCEMENT OF WORKS

5/ FOR SIGN POLE INSTALLATION DETAILS REFER TO SPECIAL DETAIL ML1

6/ FOR TRAFFIC SIGN SIZES AND INSTALLATION DETAILS REFER TO SIGN SCHEDULE AN13/

No.	DATE	AMENDMENT DETAILS	CHECKED BY	DRAWN BY
C	JULY 09	NWAAT RESTRICTION REMOVED FROM ACROSS DRIVEWAY OF 433 LANCASTER ROAD	JF	EM
B	MAY 09	REFUGE LENGTH REDUCED BY 0.4m / DIAG 1057 'CYCLE' MARKING ADDED/ RIGHT TURN LANE REMOVED AT L.A.M.C. ACCESS/ NWAAT RESTRICTION ADDED OUTSIDE THORVALD GARDENS	JF	EM
A	NOV08	KERBED B-OUT REMOVED BARLEY COP LN ENTRANCE DUE TO LINK RD PROPOSALS /CARRIAGEWAY RUNNING LANE WIDENED AT REFUGE TO 4.0M	JF	EM

REVISIONS

Lancashire County Council

Environment Directorate

Highways And Environmental Management

PROJECT TITLE	B5321 Torrlsholme Road, Lancaster Road/ Endsleigh Grove, Torrlsholme Local Safety Scheme
DRAWING TITLE	General Layout
DRAWN BY	EM
PROJECT No.	CHB3A3751
CHECKED BY	JF
DRAWING No.	13_1_1
DATE	Oct-07
SCALE	1:500 (A1)
SHEET No.	1/2
CLIENT No.	CLIENT No.

LANCASHIRE COUNTY COUNCIL - PRODUCED UNDER OS COPYRIGHT LICENCE 100023320. 2008.

COMPUTER FILE REF